FURNITURE PLAN NOTES:


#	DESCRIPTIONS
1.	5% MINIMUM EMPLOYEE WORKSTATIONS TO BE ADA COMPLIANT.
2.	PROVIDE PORTABLE ASISTED LISTENING DEVICES FOR ALL CONFERENCE ROOMS/ASSEMBLY AREAS PER 11B-216.1, 11B-210 & 11B-706.
3.	STORAGE SHELVING AT CUSTODIAL ROOMS/CLOSESTS TO COMPLY WITH FBC 453.20.3.
4.	ALL EXTERIOR WINDOWS SHALL RECIEVE WINDOW TREAMENTS PER OCLS STANDARDS.
5.	REFER TO SPECIFICATION SHEETS FOR OWNER PROVIDED, OWNER INSTALLED FFE.

FURNITURE PLAN LEGEND:

TYPE
F00 FURNITURE TAG
INSTANCE

TYPE
X-XX SPECIALTY EQUIPMENT TAG
INSTANCE

TYPE
S-XX SIGNAGE LOCATION (REFER TO SHEET ID-706

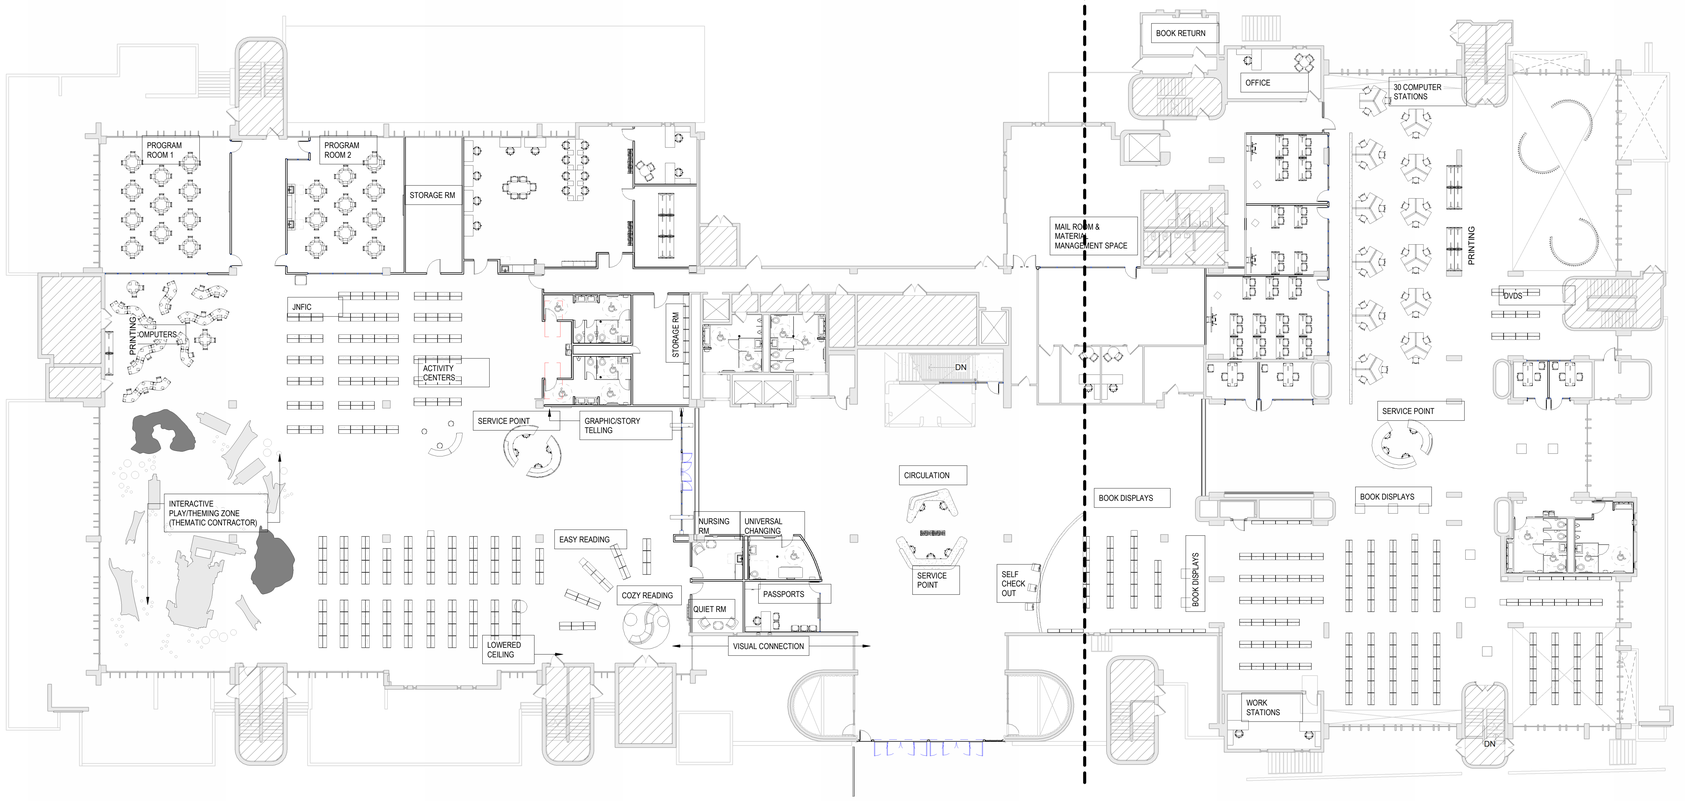

1 OVERALL FFE PLAN
1/16" = 1'-0"

BORRELLI + PARTNERS
ARCHITECTURE PLANNING LANDSCAPE INTERIORS
LAE 0001711
150 North Orange Avenue, Suite 120, Orlando, FL 32801
407.418.1338 :: fax 407.418.1342

CONVEYANCE OF THESE DRAWINGS TO OTHERS OR RECEIPT BY OTHERS OF COPIES OF THESE DRAWINGS AS PROVIDED BY THE CONTRACT, THE CONTENT OF THESE DRAWINGS ARE SHALL NOT BE USED BY OTHERS EXCEPT BY AGREEMENT IN WRITING BY BORRELLI + PARTNERS, P.A., ARCHITECT. COPYRIGHT TRANSMITTED TO ANY BORRELLI + PARTNERS, P.A., ARCHITECT. / A.C. 0001711

OC LIBRARY 1ST FLOOR RENOVATION

SIGNATURE AND DATED SEAL

ARCHITECT AR96020

CONSULTANTS

REV.	DESCRIPTION	DATE
	Permit Set	05.25.26

PROJECT ADDRESS
101 E. Central Blvd.
Orlando, FL 32801

OWNER NAME AND ADDRESS
Orange County Library System

SHEET TITLE
OVERALL FFE PLAN

PROJECT No.	23-116
PHASE	Permit Set
SCALE	As Indicated
DRAWN BY	Author
CHECKED BY	Checker
DATE	05/25/26

ID-102
OF

11/9/2026 11:29:41 AM Autodesk Docs://OC Library 1st Floor Renovation (23-116)/OC Library 1st Floor Renovation (23-116)_ARCH.rvt

FURNITURE PLAN NOTES:


#	DESCRIPTIONS
1.	5% MINIMUM EMPLOYEE WORKSTATIONS TO BE ADA COMPLIANT.
2.	PROVIDE PORTABLE ASISTED LISTENING DEVICES FOR ALL CONFERENCE ROOMS/ASSEMBLY AREAS PER 11B-216.1, 11B-210 & 11B-706.
3.	STORAGE SHELVING AT CUSTODIAL ROOMS/CLOSESTS TO COMPLY WITH FBC 453.20.3.
4.	ALL EXTERIOR WINDOWS SHALL RECIEVE WINDOW TREAMENTS PER OCLS STANDARDS.
5.	REFER TO SPECIFICATION SHEETS FOR OWNER PROVIDED, OWNER INSTALLED FFE.

FURNITURE PLAN LEGEND:

TYPE
F00 FURNITURE TAG
INSTANCE

TYPE
X-XX SPECIALTY EQUIPMENT TAG
INSTANCE

TYPE
S-XX SIGNAGE LOCATION (REFER TO SHEET ID-706

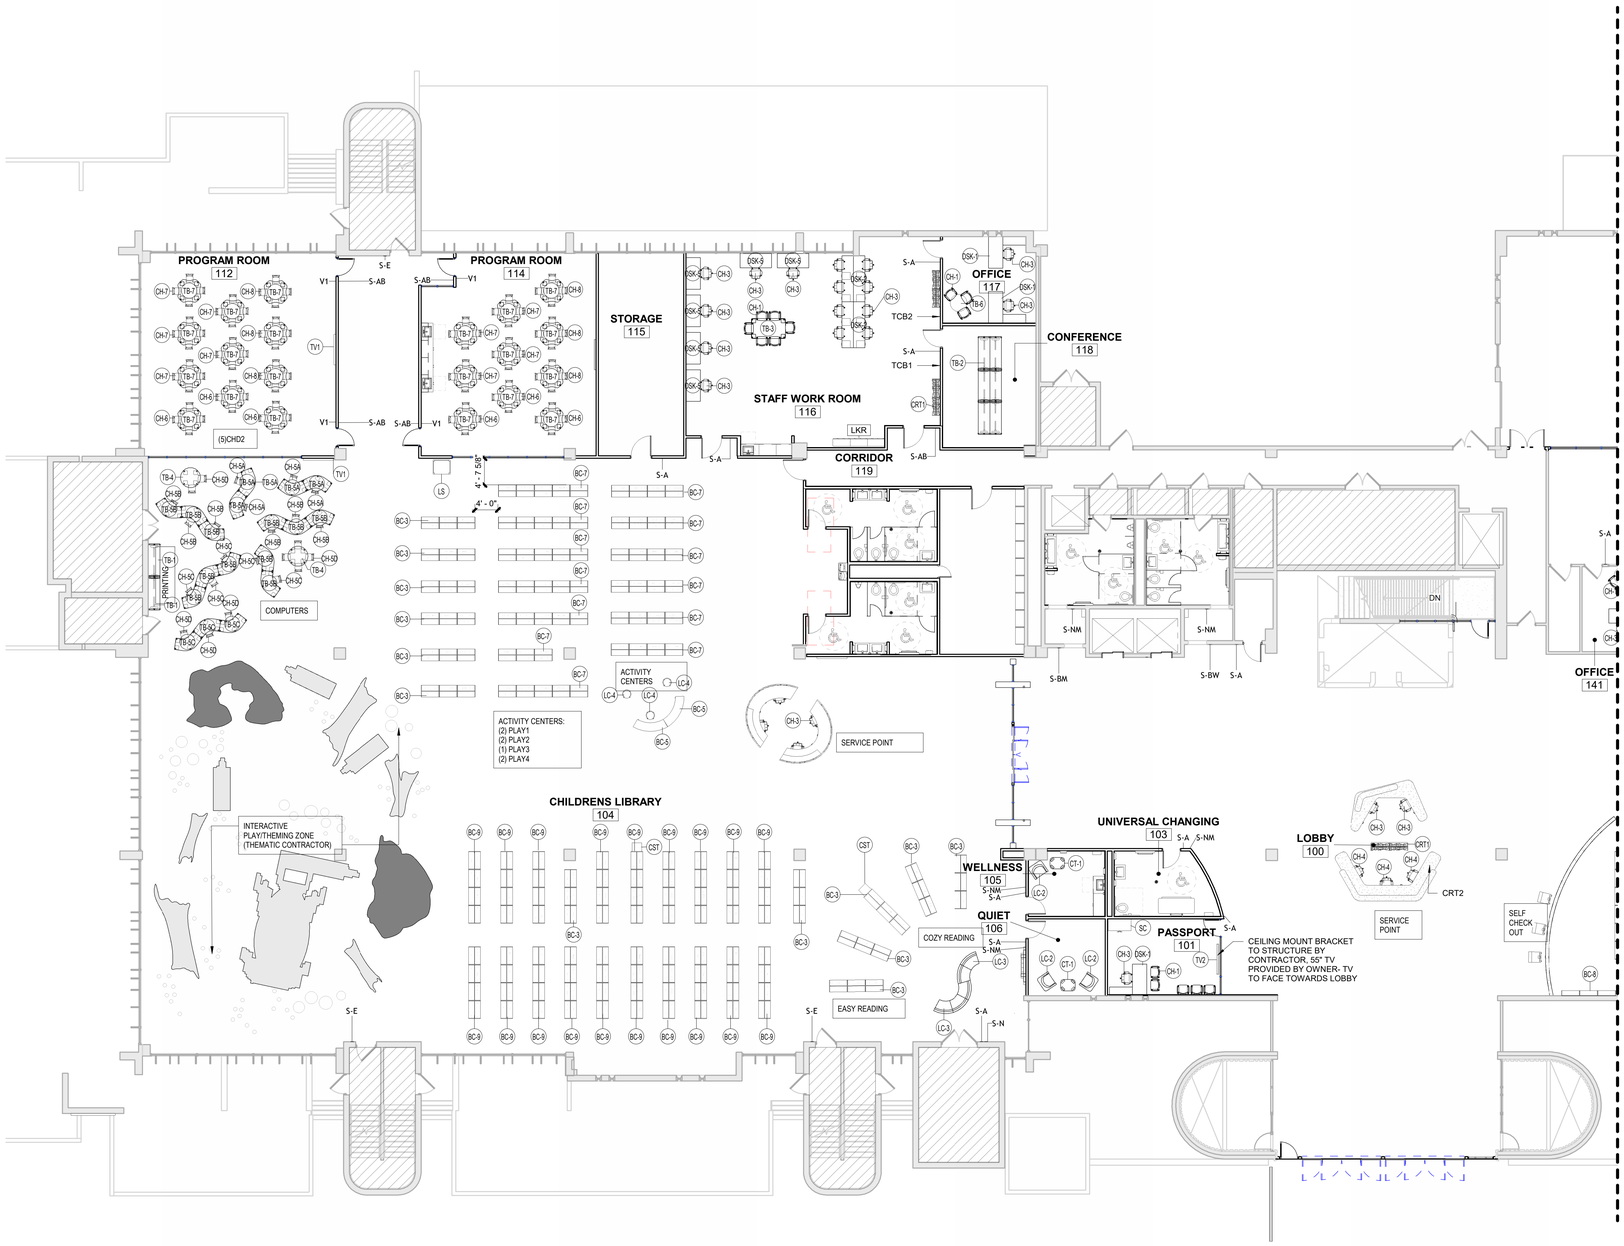

1 FFE AREA WEST AND CENTRAL
3/32" = 1'-0"

KEY PLAN

BORRELLI + PARTNERS
ARCHITECTURE PLANNING LANDSCAPE INTERIORS
LAE 0001711
150 North Orange Avenue, Suite 120, Orlando, FL 32801
407.418.1338 :: fax 407.418.1342

CONVEYANCE OF THESE DRAWINGS AND SPECIFICATIONS SHALL NOT BE CONSTRUED AS PUBLICATION IN DEROGATION OF BORRELLI + PARTNERS, AIA ARCHITECT, COPYRIGHT RESERVED. THESE DRAWINGS AND SPECIFICATIONS ARE COPYRIGHTED. ONLY BORRELLI + PARTNERS, AIA ARCHITECT, IS AUTHORIZED TO MAKE COPIES OF THESE DRAWINGS AND SPECIFICATIONS. THEY SHALL NOT BE USED BY ANY PERSON OR ENTITY FOR ANY PURPOSE WITHOUT THE EXPRESS PERMISSION OF BORRELLI + PARTNERS, AIA ARCHITECT. COPYRIGHT PROVISIONS ARE IN ADDITION TO ANY PUBLISHED COPYRIGHT NOTICE.

OC LIBRARY 1ST FLOOR RENOVATION

CONSULTANTS

SIGNATURE AND DATED SEAL

ARCHITECT AR96020

REV.	DESCRIPTION	DATE
	Permit Set	05.25.26

PROJECT ADDRESS
101 E. Central Blvd.
Orlando, FL 32801

OWNER NAME AND ADDRESS
Orange County Library System

SHEET TITLE
FFE PLAN AREA WEST AND CENTRAL

PROJECT No.	23-116
PHASE	Permit Set
SCALE	As indicated
DRAWN BY	Author
CHECKED BY	Checker
DATE	05/25/26

ID-102.1
OF

11/3/2026 11:29:44 AM Autodesk Docs://OC Library 1st Floor Renovation (23-116)/OC Library 1st Floor Renovation (23-116)_ARCH.rvt

FURNITURE PLAN NOTES:


#	DESCRIPTIONS
1.	5% MINIMUM EMPLOYEE WORKSTATIONS TO BE ADA COMPLIANT.
2.	PROVIDE PORTABLE ASISTED LISTENING DEVICES FOR ALL CONFERENCE ROOMS/ASSEMBLY AREAS PER 11B-216.1, 11B-210 & 11B-706.
3.	STORAGE SHELVING AT CUSTODIAL ROOMS/CLOSESTS TO COMPLY WITH FBC 453.20.3.
4.	ALL EXTERIOR WINDOWS SHALL RECIEVE WINDOW TREAMENTS PER OCLS STANDARDS.
5.	REFER TO SPECIFICATION SHEETS FOR OWNER PROVIDED, OWNER INSTALLED FFE.

FURNITURE PLAN LEGEND:

TYPE
F00 FURNITURE TAG
INSTANCE

TYPE
X-XX SPECIALTY EQUIPMENT TAG
INSTANCE

TYPE
S-XX SIGNAGE LOCATION (REFER TO SHEET ID-706

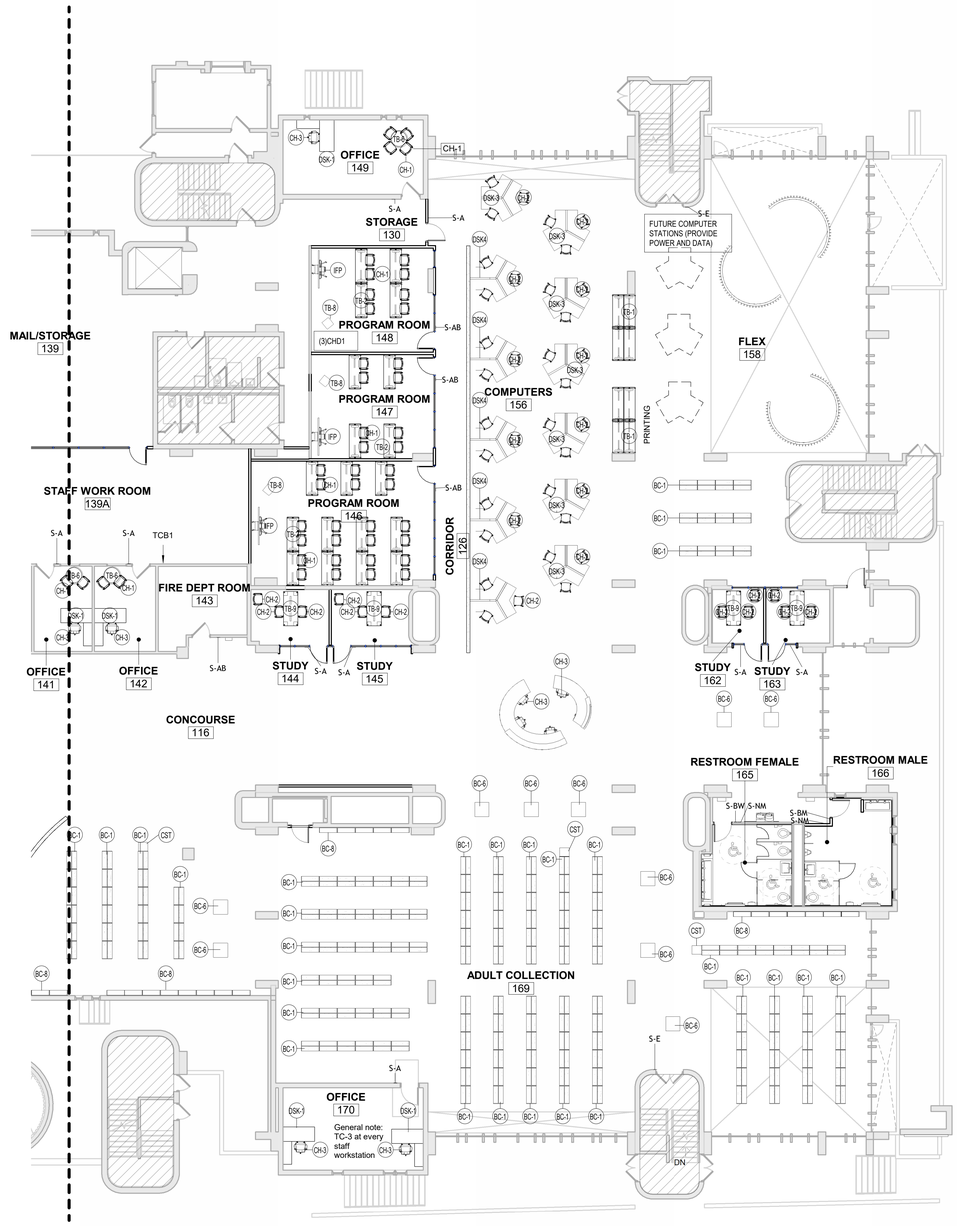

1 FFE AREA EAST
3/32" = 1'-0"

KEY PLAN

BORRELLI + PARTNERS
ARCHITECTURE PLANNING LANDSCAPE INTERIORS
150 North Orange Avenue, Suite 120, Orlando, FL 32801
t: 407.418.1338 :: fax 407.418.1342

CONVEYANCE, USE, DISCLOSURE, REPRODUCTION OR DISTRIBUTION OF THIS DRAWING WITHOUT THE EXPRESS WRITTEN CONSENT OF BORRELLI + PARTNERS, INC. ARCHITECT, COPYRIGHT PROVIDED BY THE CONTRACT. THE CONTENTS OF THIS DRAWING ARE SHALL NOT BE TRANSMITTED TO ANYONE WITHOUT THE EXPRESS WRITTEN CONSENT OF BORRELLI + PARTNERS, INC. 2025 ©

SIGNATURE AND DATED SEAL

ARCHITECT AR96020

CONSULTANTS

OC LIBRARY 1ST FLOOR RENOVATION

SHEET TITLE

FFE PLAN AREA EAST

PROJECT ADDRESS
101 E. Central Blvd.
Orlando, FL 32801

OWNER NAME AND ADDRESS
Orange County Library System

REV.	DESCRIPTION	DATE
	Permit Set	05.25.26

PROJECT No.	23-116
PHASE	Permit Set
SCALE	As indicated
DRAWN BY	Author
CHECKED BY	Checker
DATE	05/25/26

ID-102.2
OF

11/9/2026 11:29:48 AM Autodesk Docs://OC Library 1st Floor Renovation (23-116)/OC Library 1st Floor Renovation (23-116)_ARCH.rvt